Knock-In Bridging Roof Layout
Single Row

Page KB01006
Date Mar '11 Rev. 01

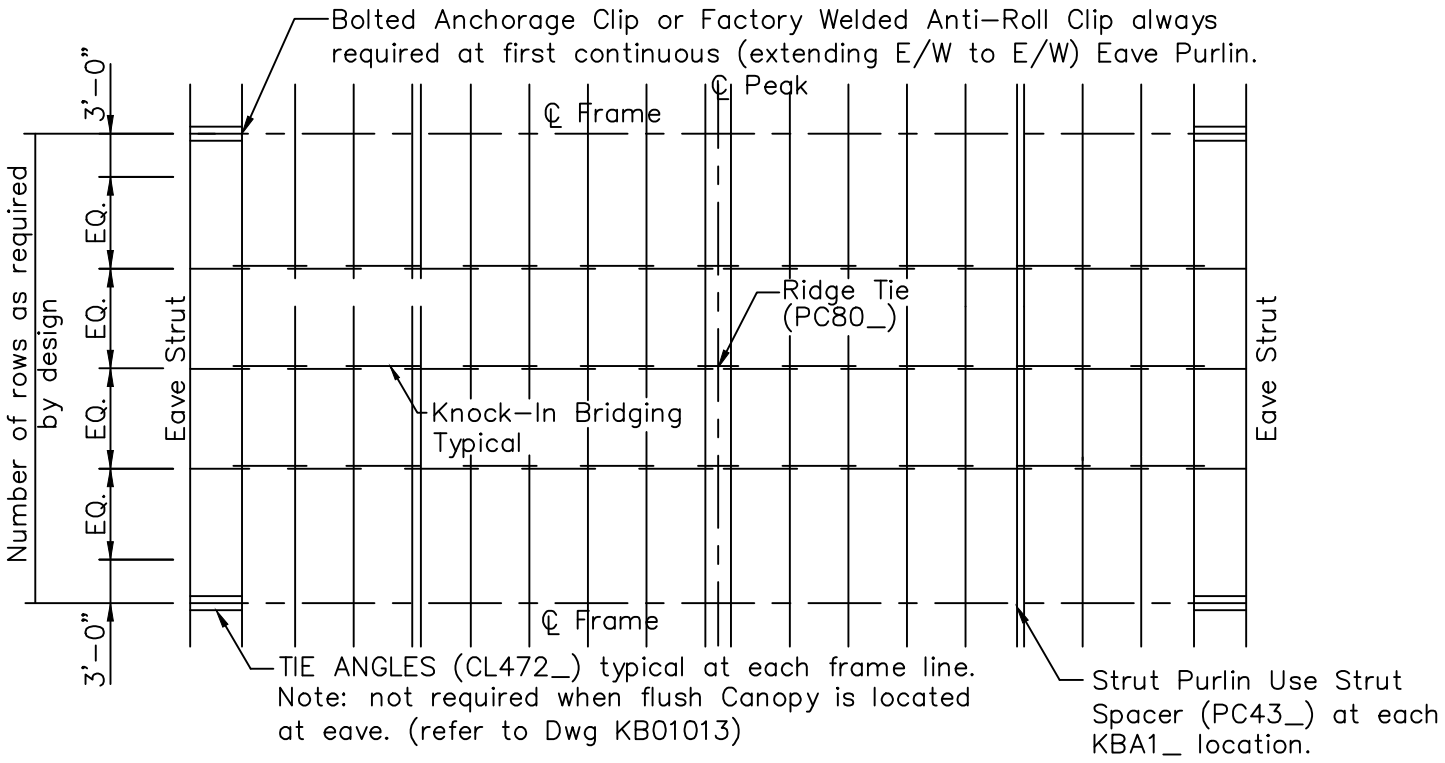

Gable Building

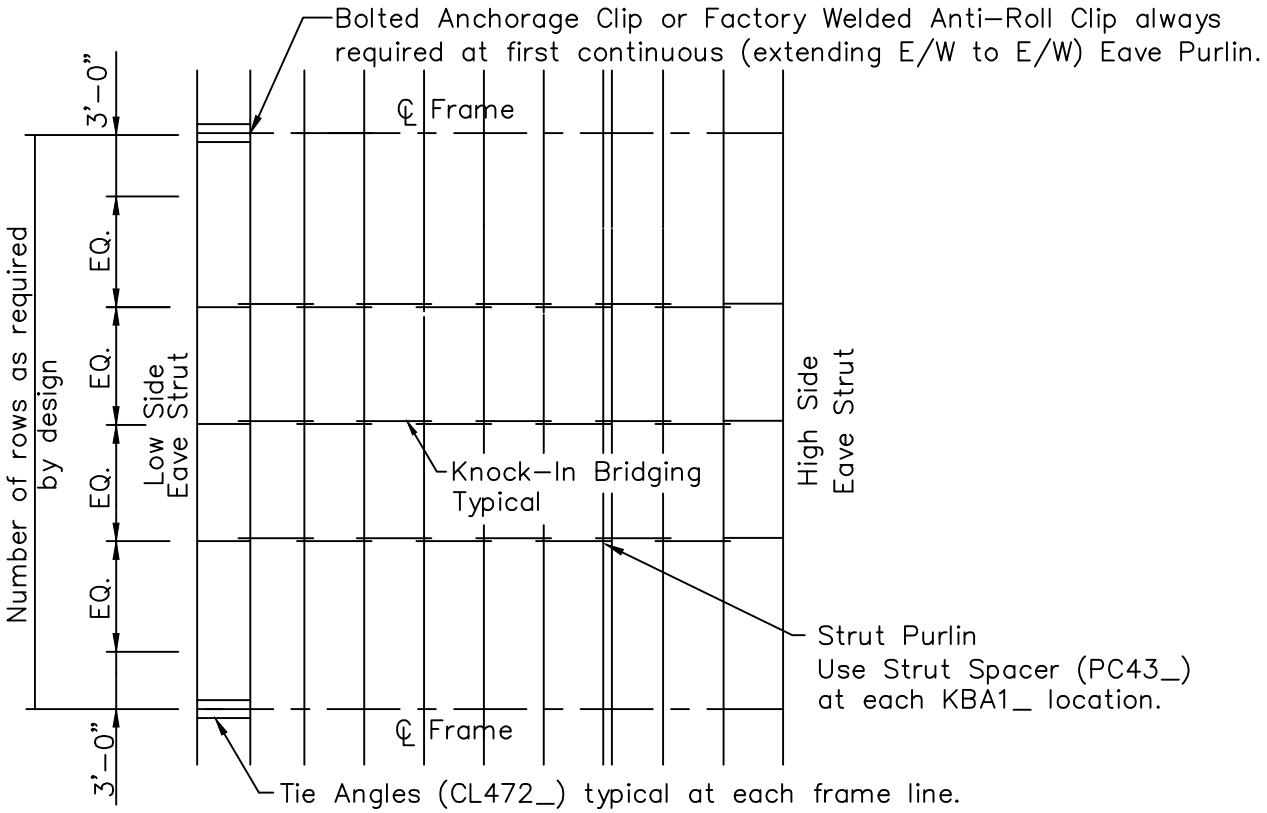

Single Slope Building