Longitudinal Partition - Corner Girt Connections to Deep Column
Aligned / Non-aligned Partition Girt - Flush or 1" Inset Endwall Girts

Page CP14103
Date Dec '12 Rev. 00

Partition framing shown with Low Side Sheeted, girt connection similar when High Side Sheeted

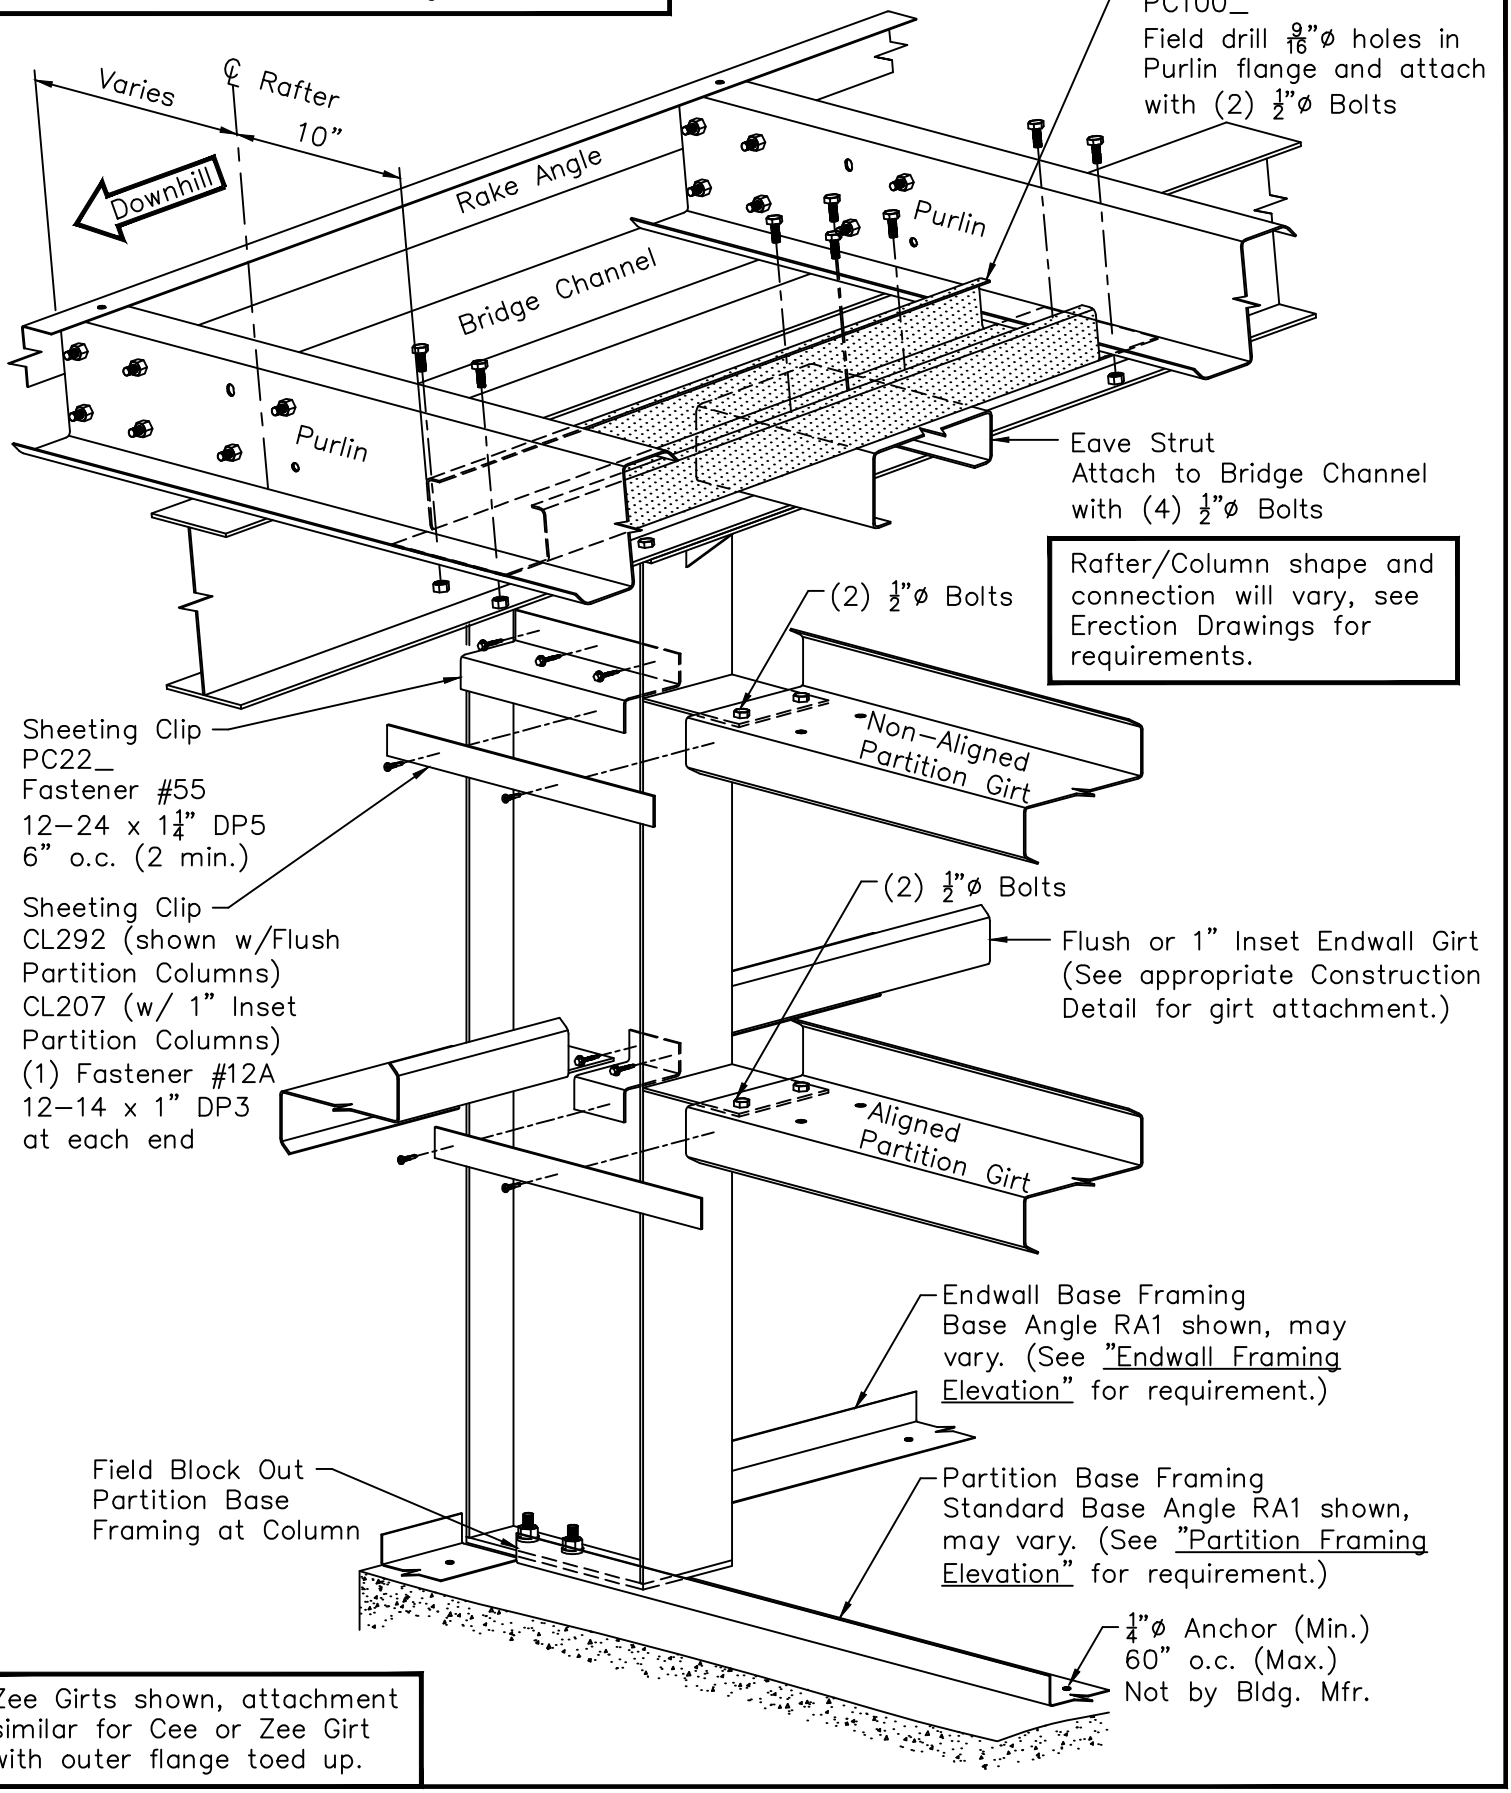

Zee Girts shown, attachment similar for Cee or Zee Girt with outer flange toed up.